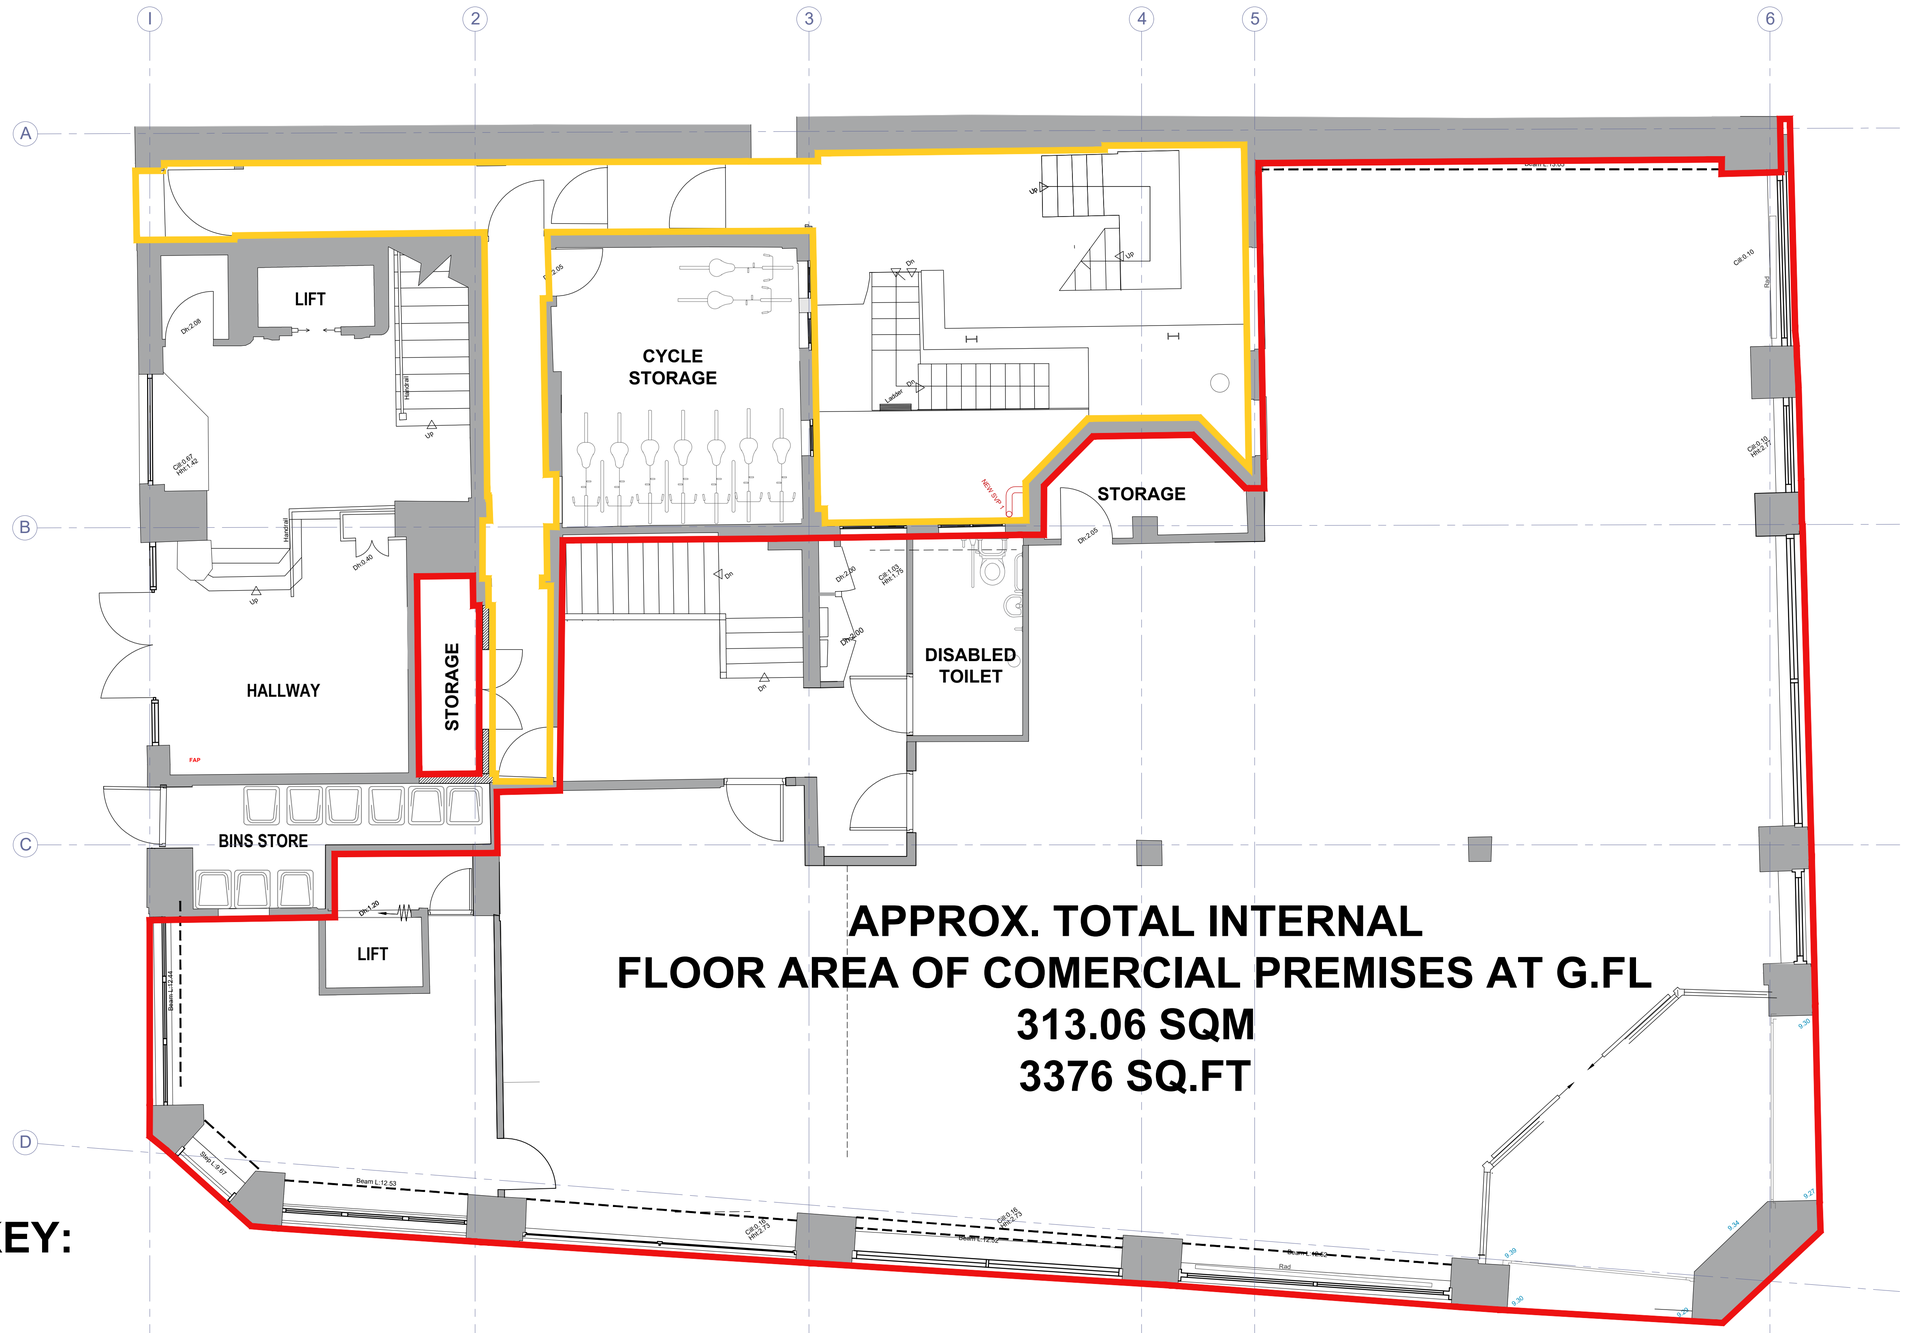


KEY:

60 - 67 CASTLE SQUARE

DEMISE

COMMON AREAS

PROPOSED LEASE PLAN
GROUND FLOOR LEVEL

SCALE 1:50 @ A1 & 1:100 @ A3

0 1 2 [m]

NOTES

THIS DRAWING IS THE SUBJECT OF COPYRIGHT AND DESIGN RIGHTS AND SHALL NOT BE REPRODUCED, LOANED, COPIED OR SUBMITTED TO ANY OTHER PARTY WITHOUT CONSENT.

NO. DR. INFO
DATE

REVISION

PROJECT

60 -67 CASTLE SQUARE,
BRIGHTON
BN1 1DX

CLIENT

DRAWING TITLE
PROPOSED LEASE PLAN
GROUND FLOOR PLAN

SCALE	1:50	1:100
SIZE	A1	A3
JOB NO.	202509	
STAGE	BR	
DWG NO.	202509.BR.601	
REVISION	0	
DATE	NOVEMBER 2026	
DRAWN	MB	
CHECKED	MB	

MBBM STUDIO

1 MANOR DRIVE, LONDON, N20 0DZ
MBBMSTUDIOARCHITECTURE@GMAIL.COM
PHONE: 0 7399 409 190